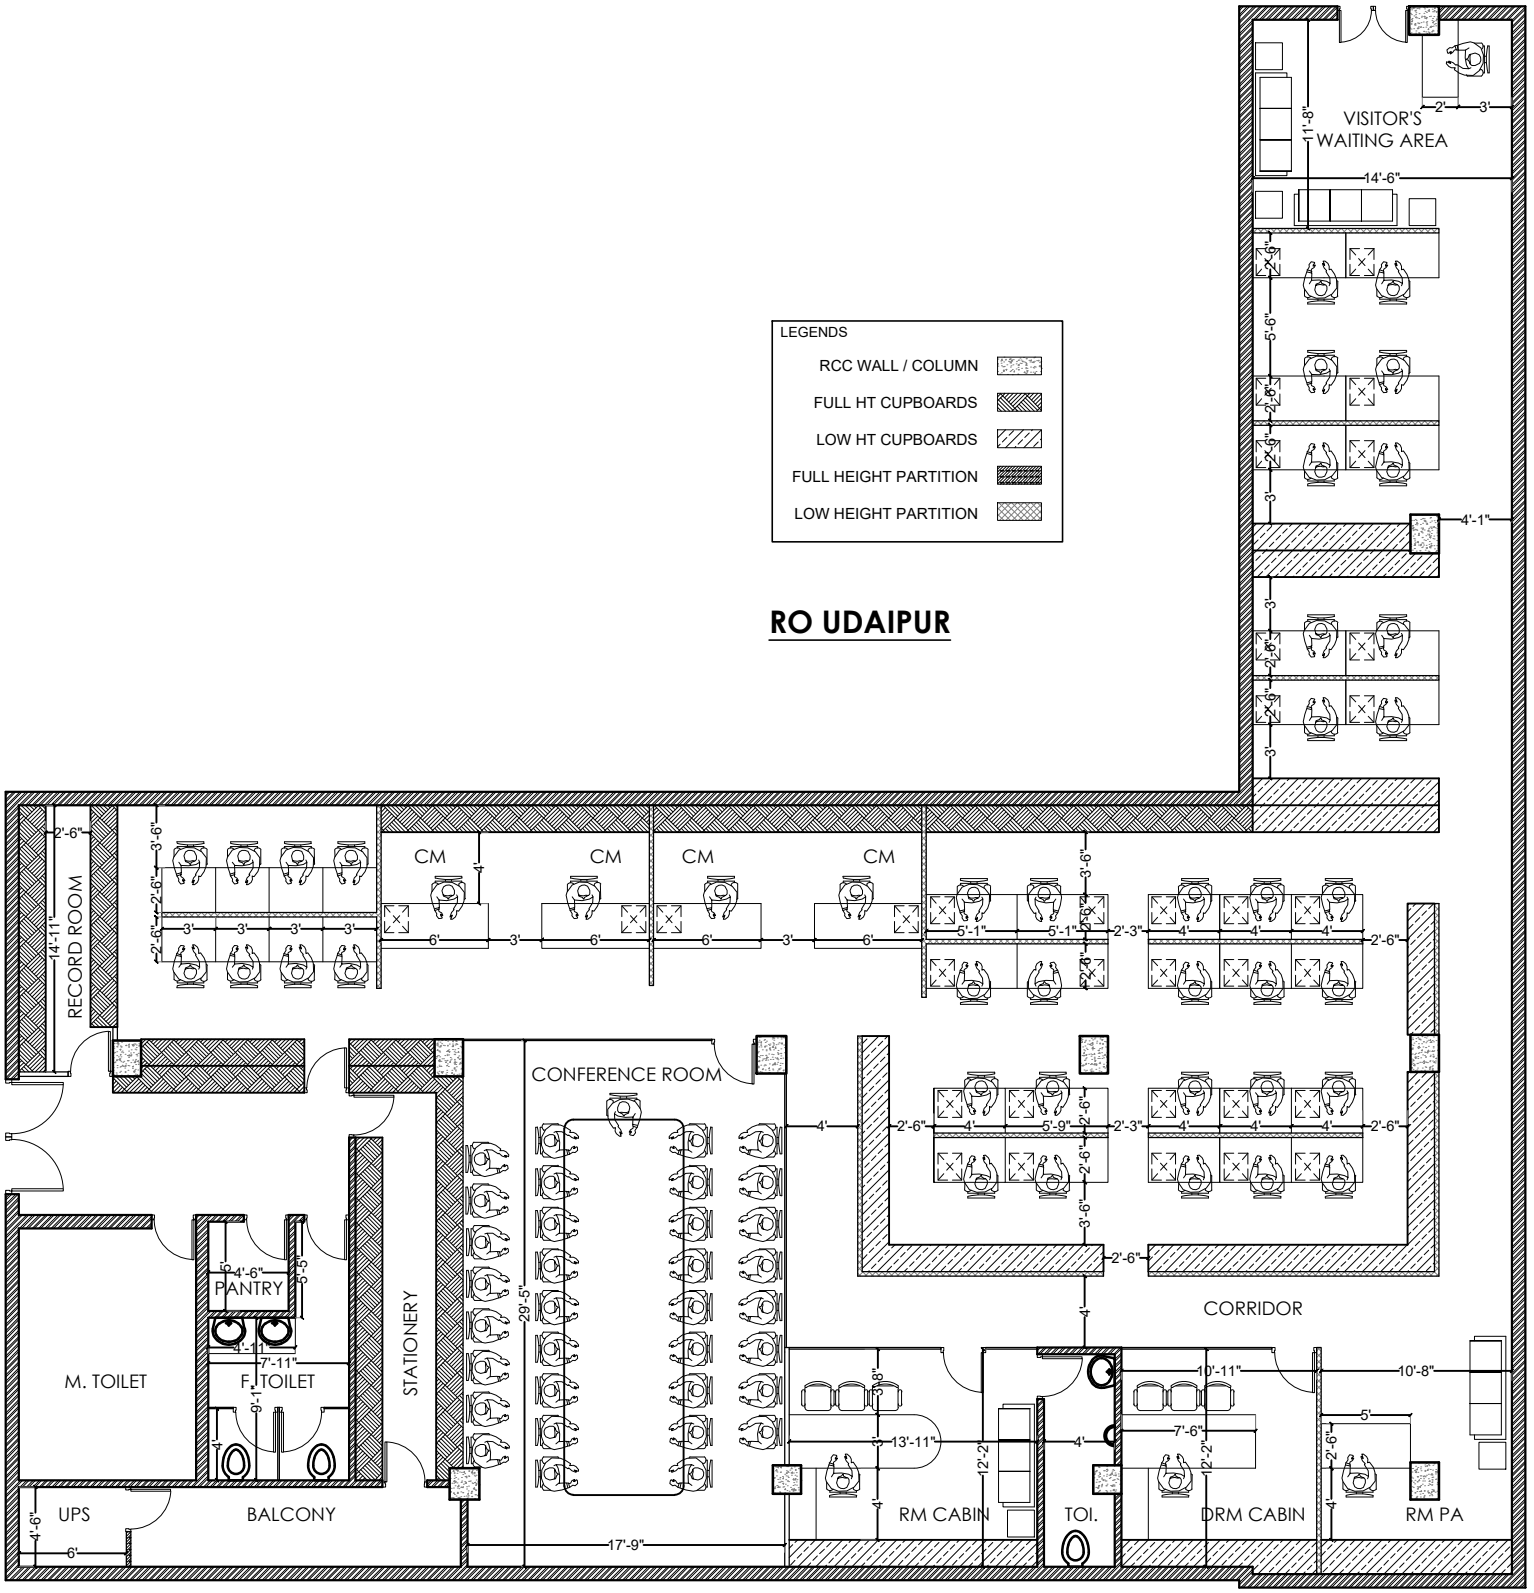
LEGENDS
RCC WALL / COLUMN
FULL HT CUPBOARDS
LOW HT CUPBOARDS
FULL HEIGHT PARTITION
LOW HEIGHT PARTITION
RO UDAIPUR
VISITOR'S WAITING AREA
RECORD ROOM
CM
CM
CM
CM
CONFERENCE ROOM
PANTRY
M. TOILET
F. TOILET
STATIONERY
UPS
BALCONY
CORRIDOR
RM CABIN
TOI.
DRM CABIN
RM PA