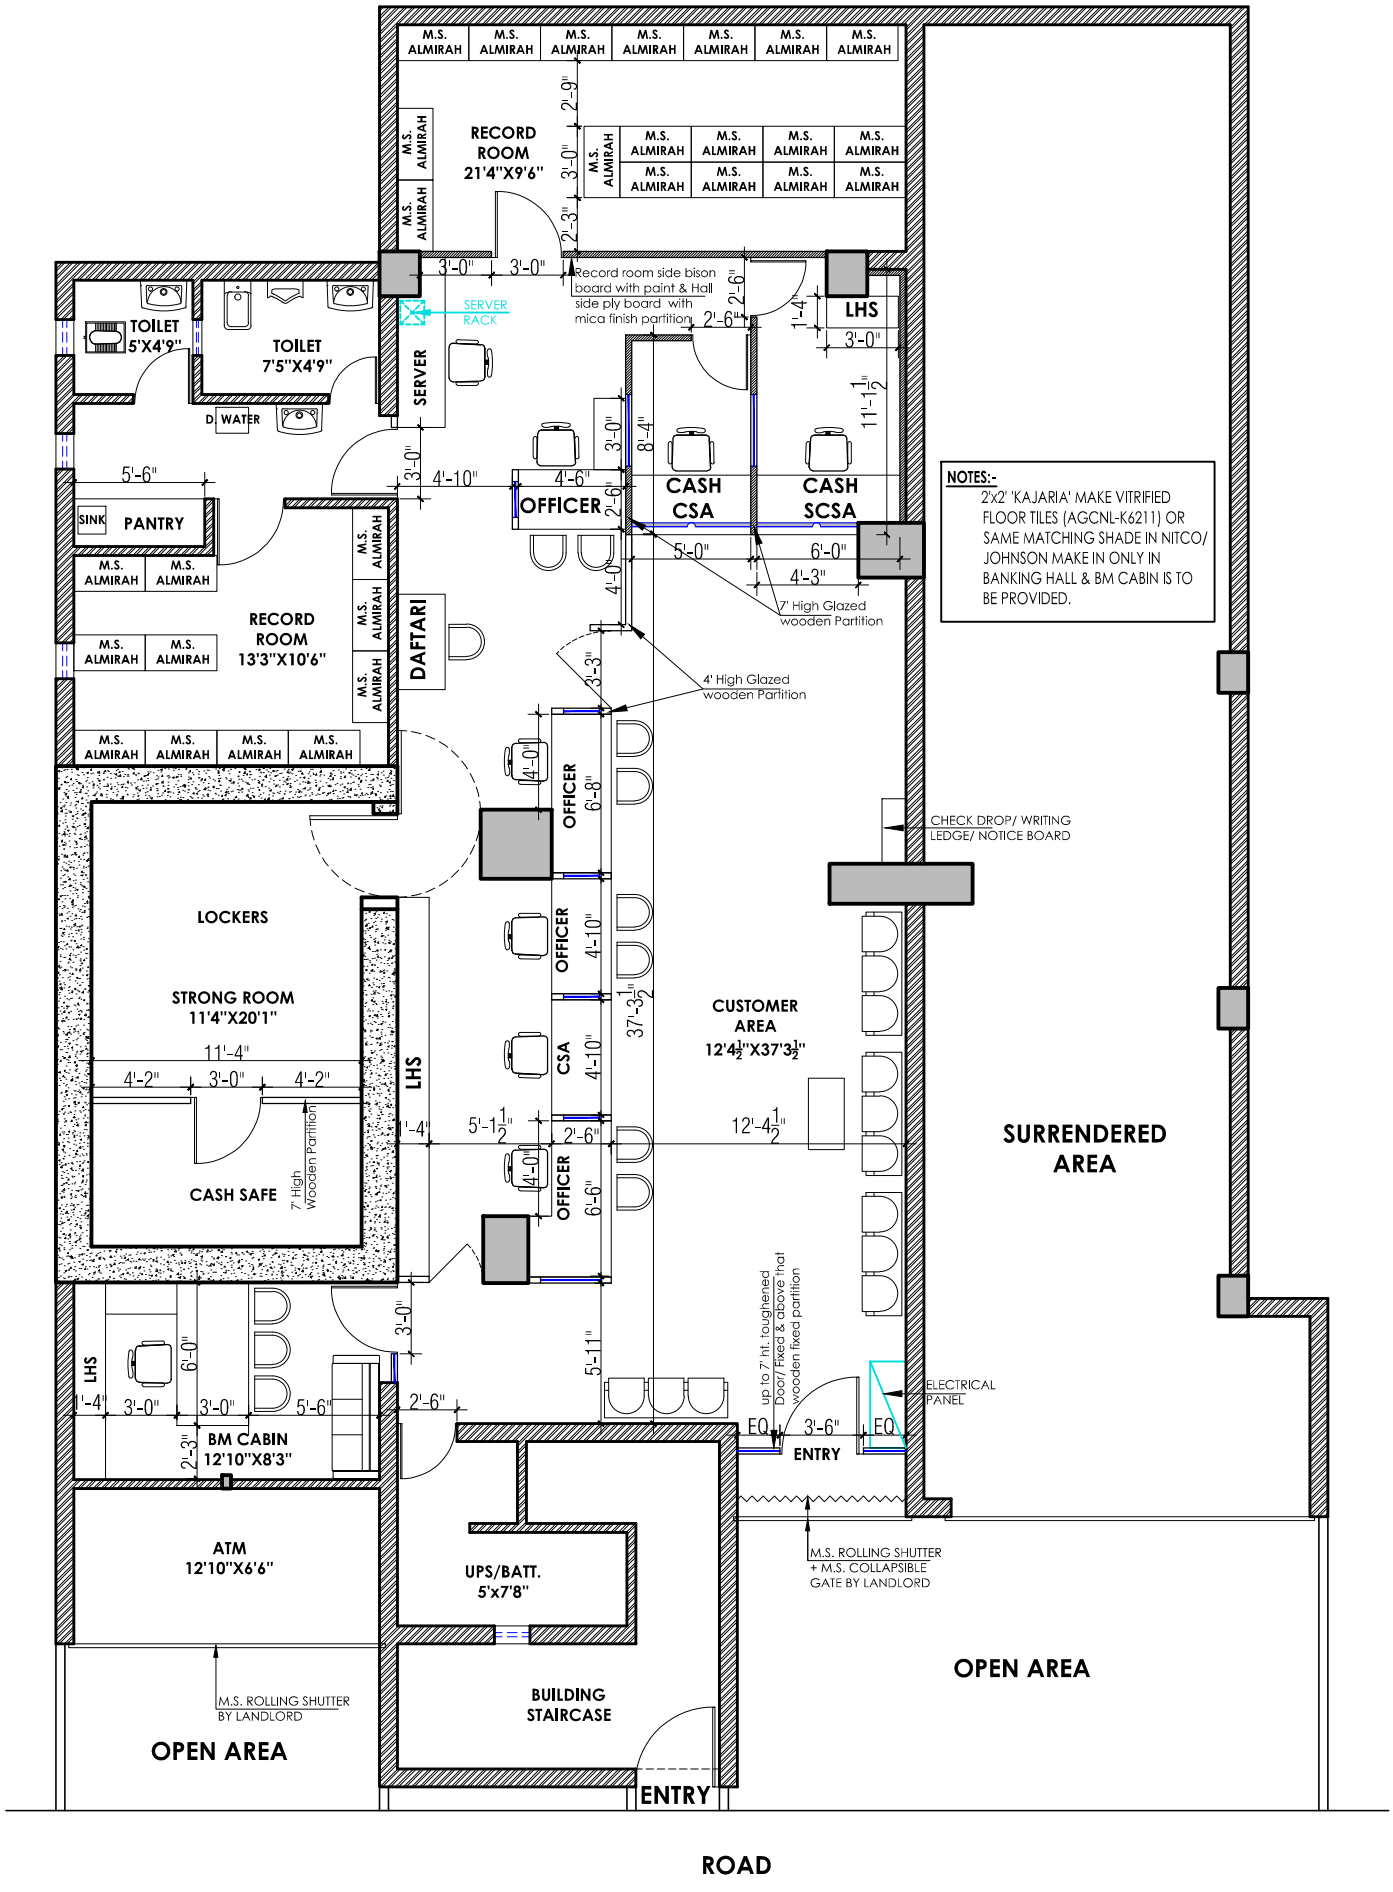

FURNITURE LAYOUT PLAN FOR BO CANTT ROAD

N
W E
S