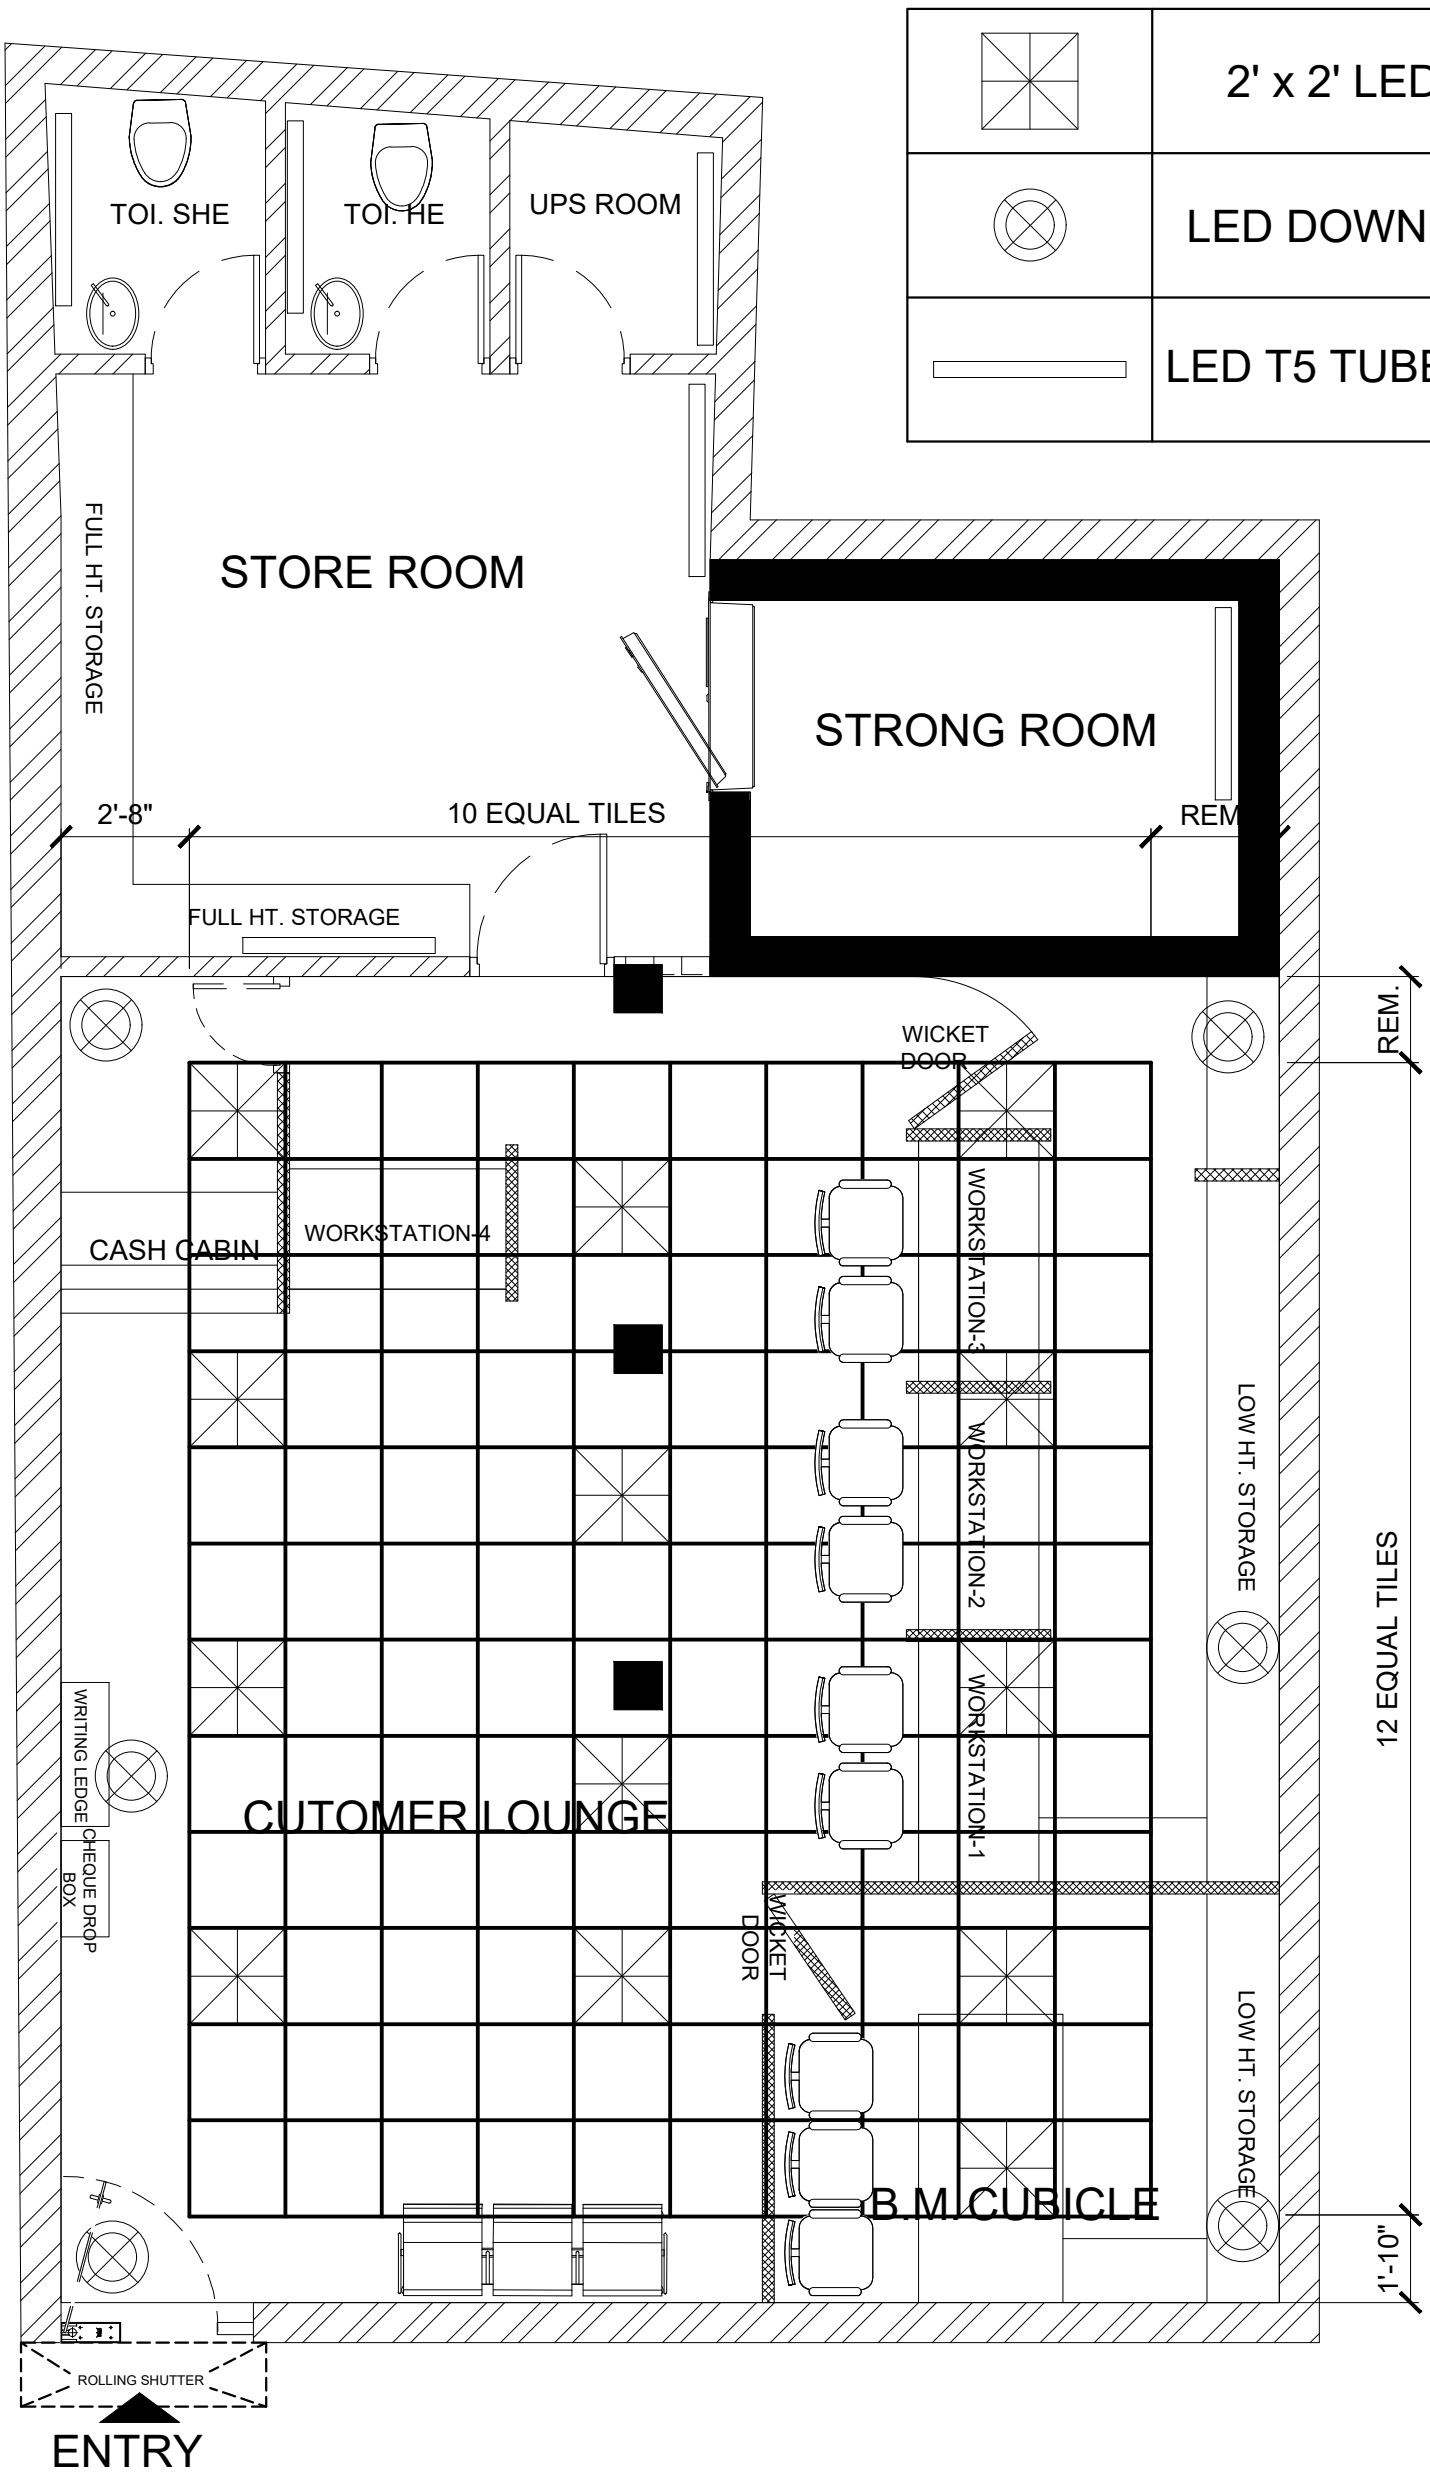

PROPOSED REFLECTED CEILING PLAN FOR KAHATA BRANCH UNDER SILIGURI REGION

CENTRAL BANK OF INDIA