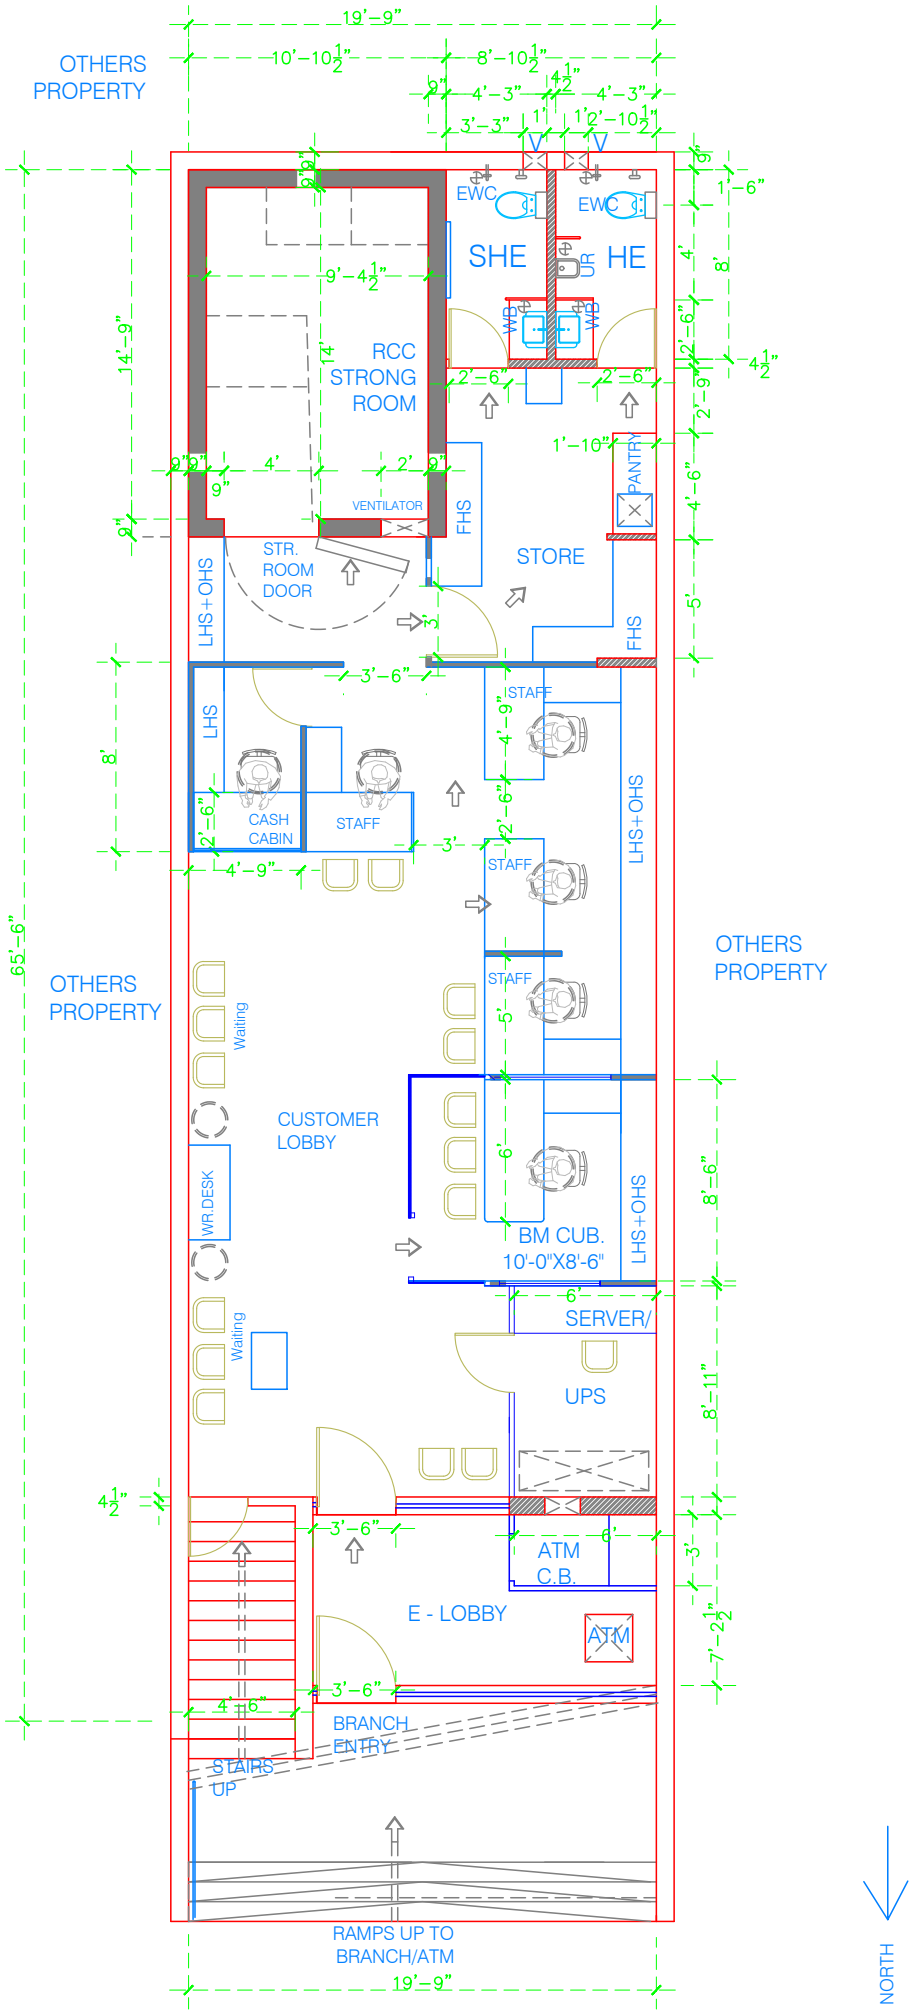

NOTE:1. DIMENSIONS ,LOCATION OF EXISTING OPENINGS AS PER ACTUAL ON SITE WILL BE TREATED AS FINAL IN CASE OF DISCREPANCY.
2.MANUFACTURER'S SPECIFICATIONS FOR STRONG ROOM DOOR/STANDARD FIXTURES.

NOTE:1. DIMENSIONS ,LOCATION OF EXISTING OPENINGS AS PER ACTUAL ON SITE WILL BE TREATED AS FINAL IN CASE OF DISCREPANCY.
2.MANUFACTURER'S SPECIFICATIONS FOR STRONG ROOM DOOR/STANDARD FIXTURES.

DRAWN BY: KRISHNA GOPAL
CM ARCHITECT
15.01.2026

PROPOSED PLAN OF BALDEV NAGAR ALT.BRANCH PREMISES UNDER RO CHANDIGARH