


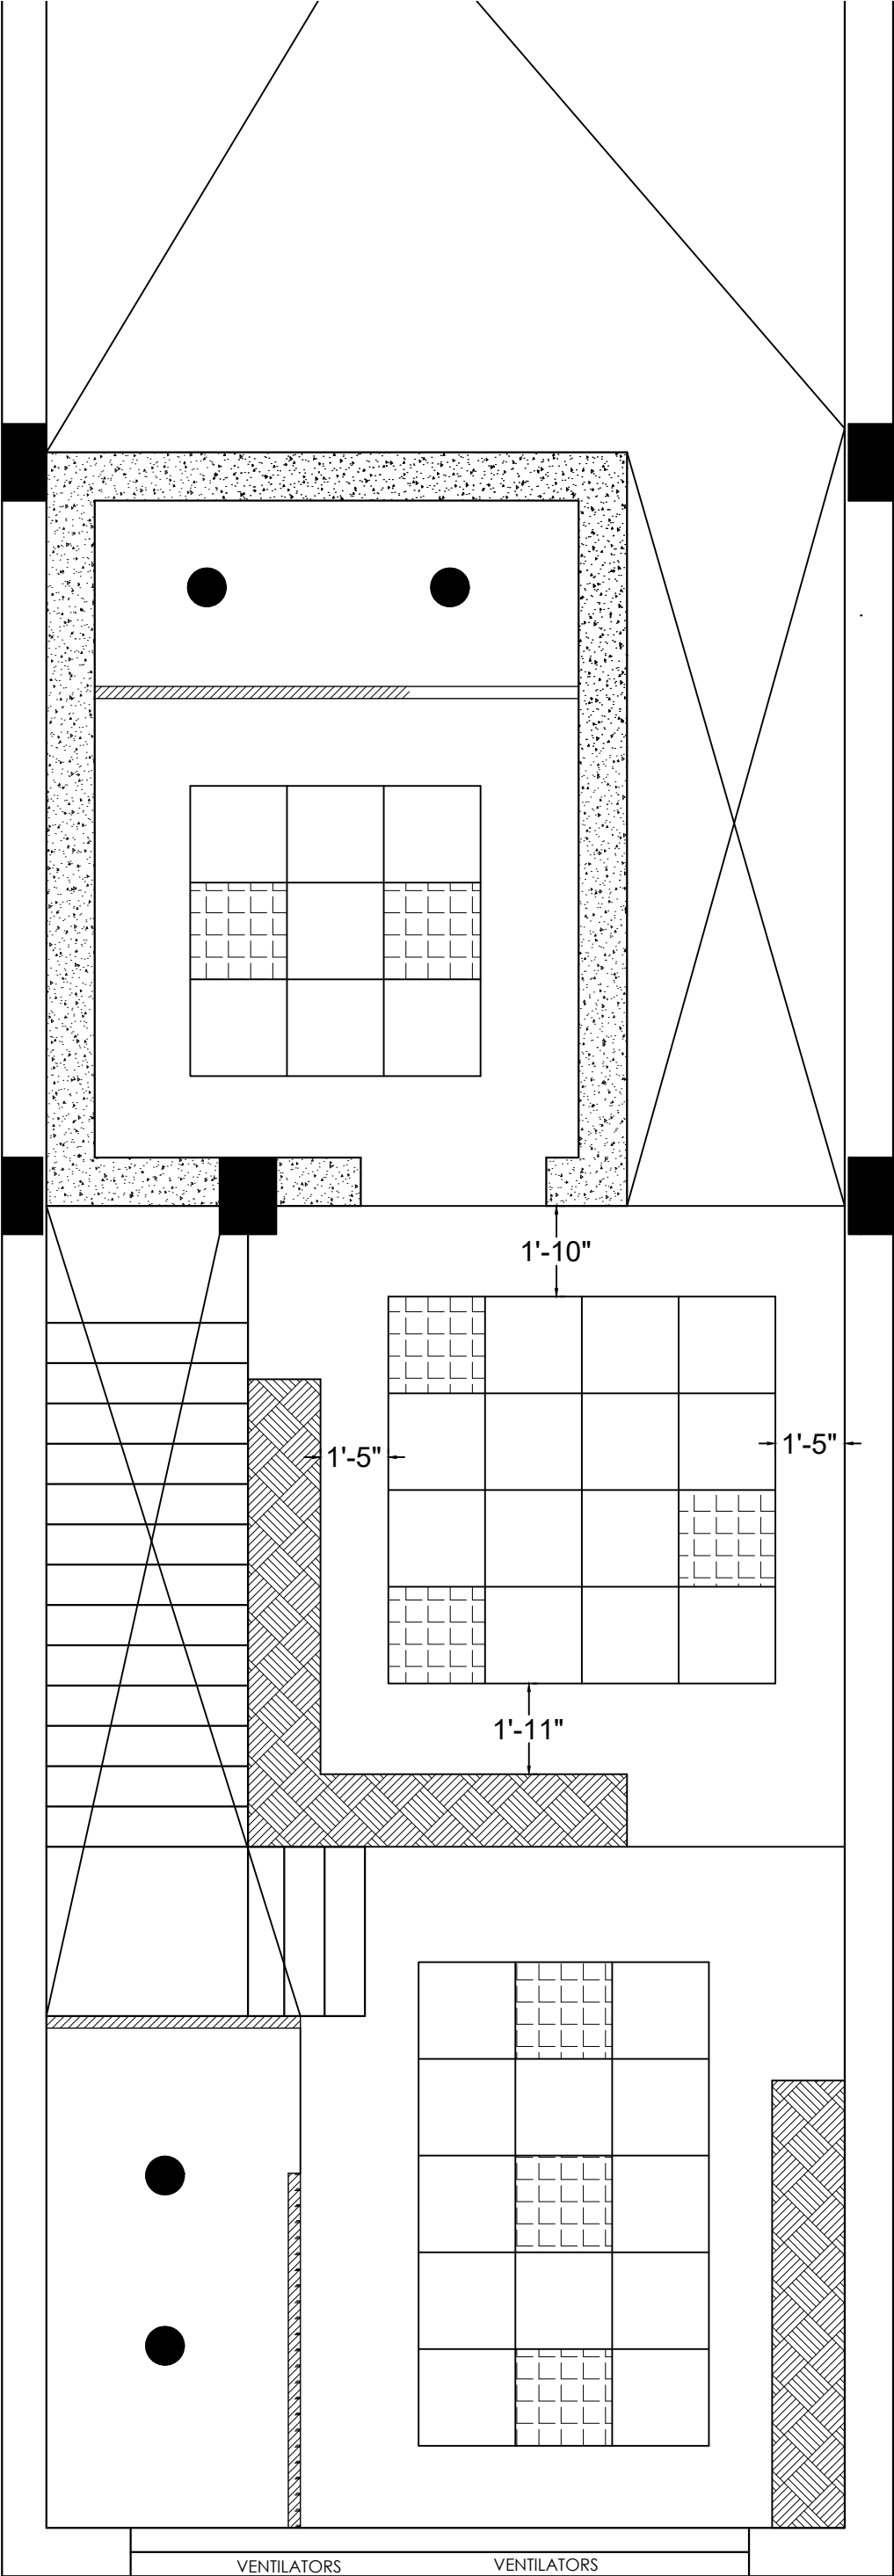

LEGENDS

	2 x 2 LED PANEL		GYPSUM CEILING
	DOWNLIGHTER LED		LED PROFILE

BASEMENT FLOOR