


LEGENDS

2 x 2 LED PANEL

GYPSUM CEILING

DOWNLIGHTER LED

LED PROFILE

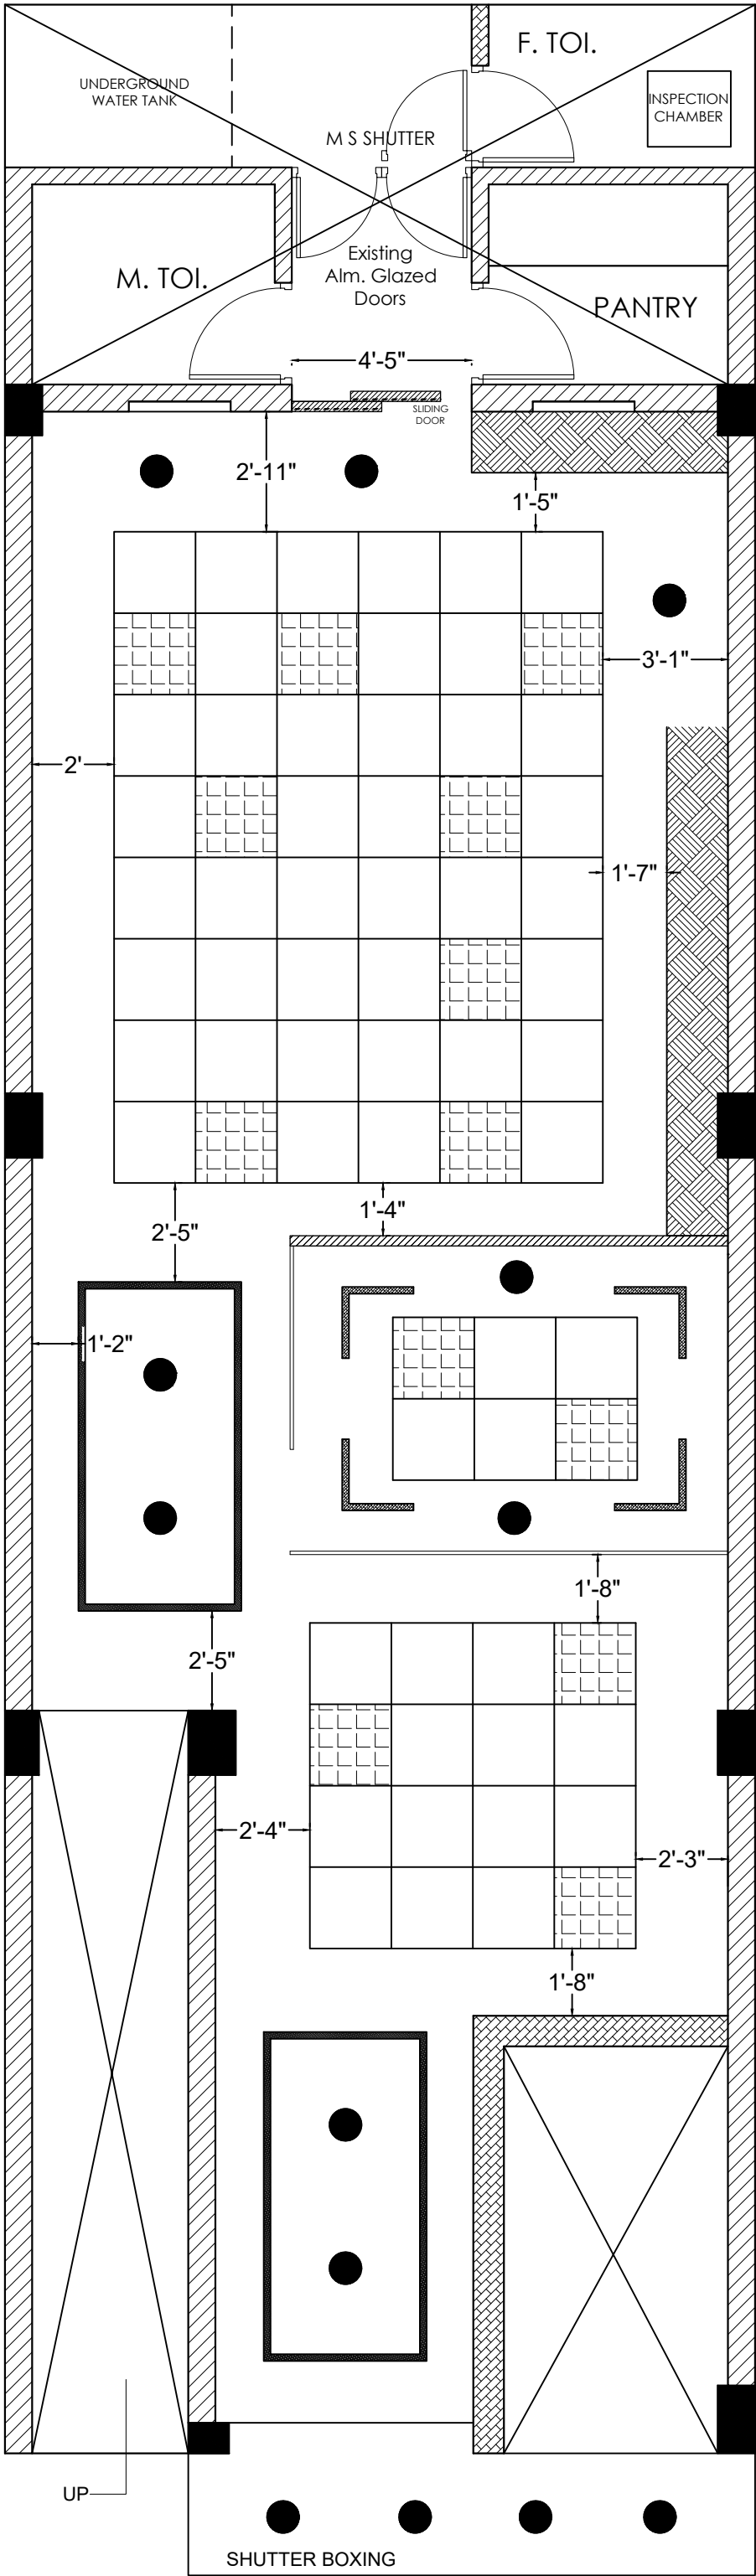

GROUND FLOOR