


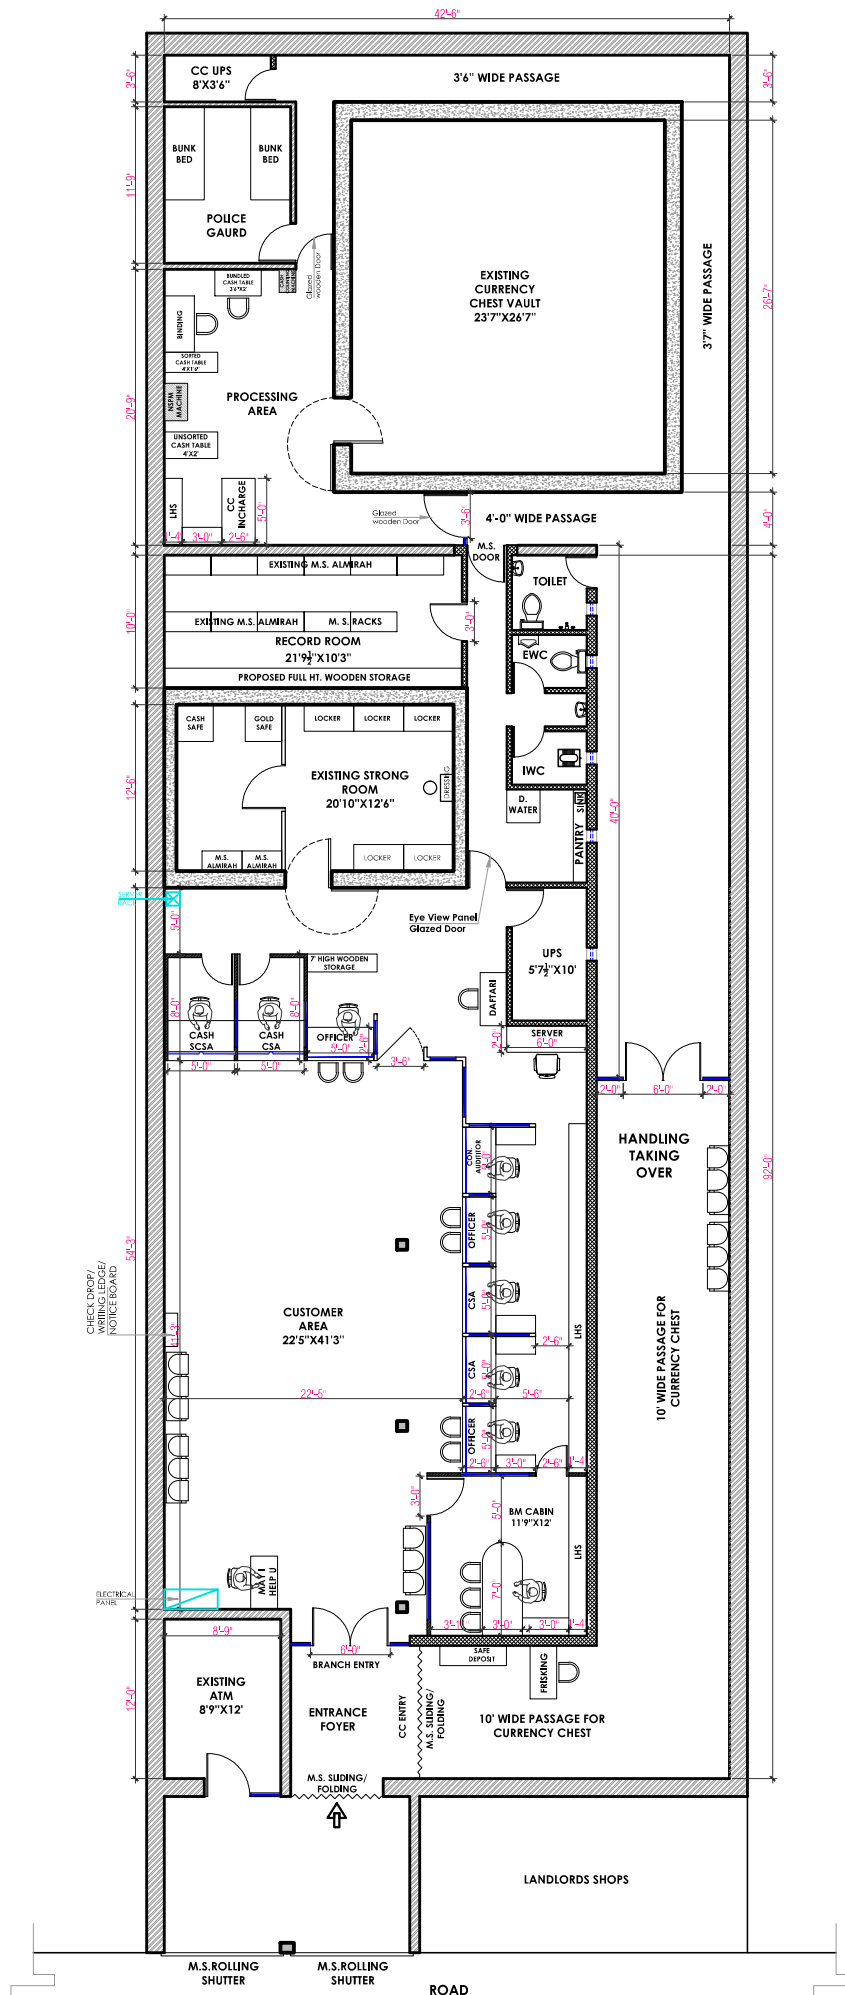

LEGENDS	
	NEW PROPOSED BRICK WORK
	BRICK WORK TO BE DEMOLISHED
	EXISTING BRICK WALL
	EXISTING RCC COLUMN/ WALL