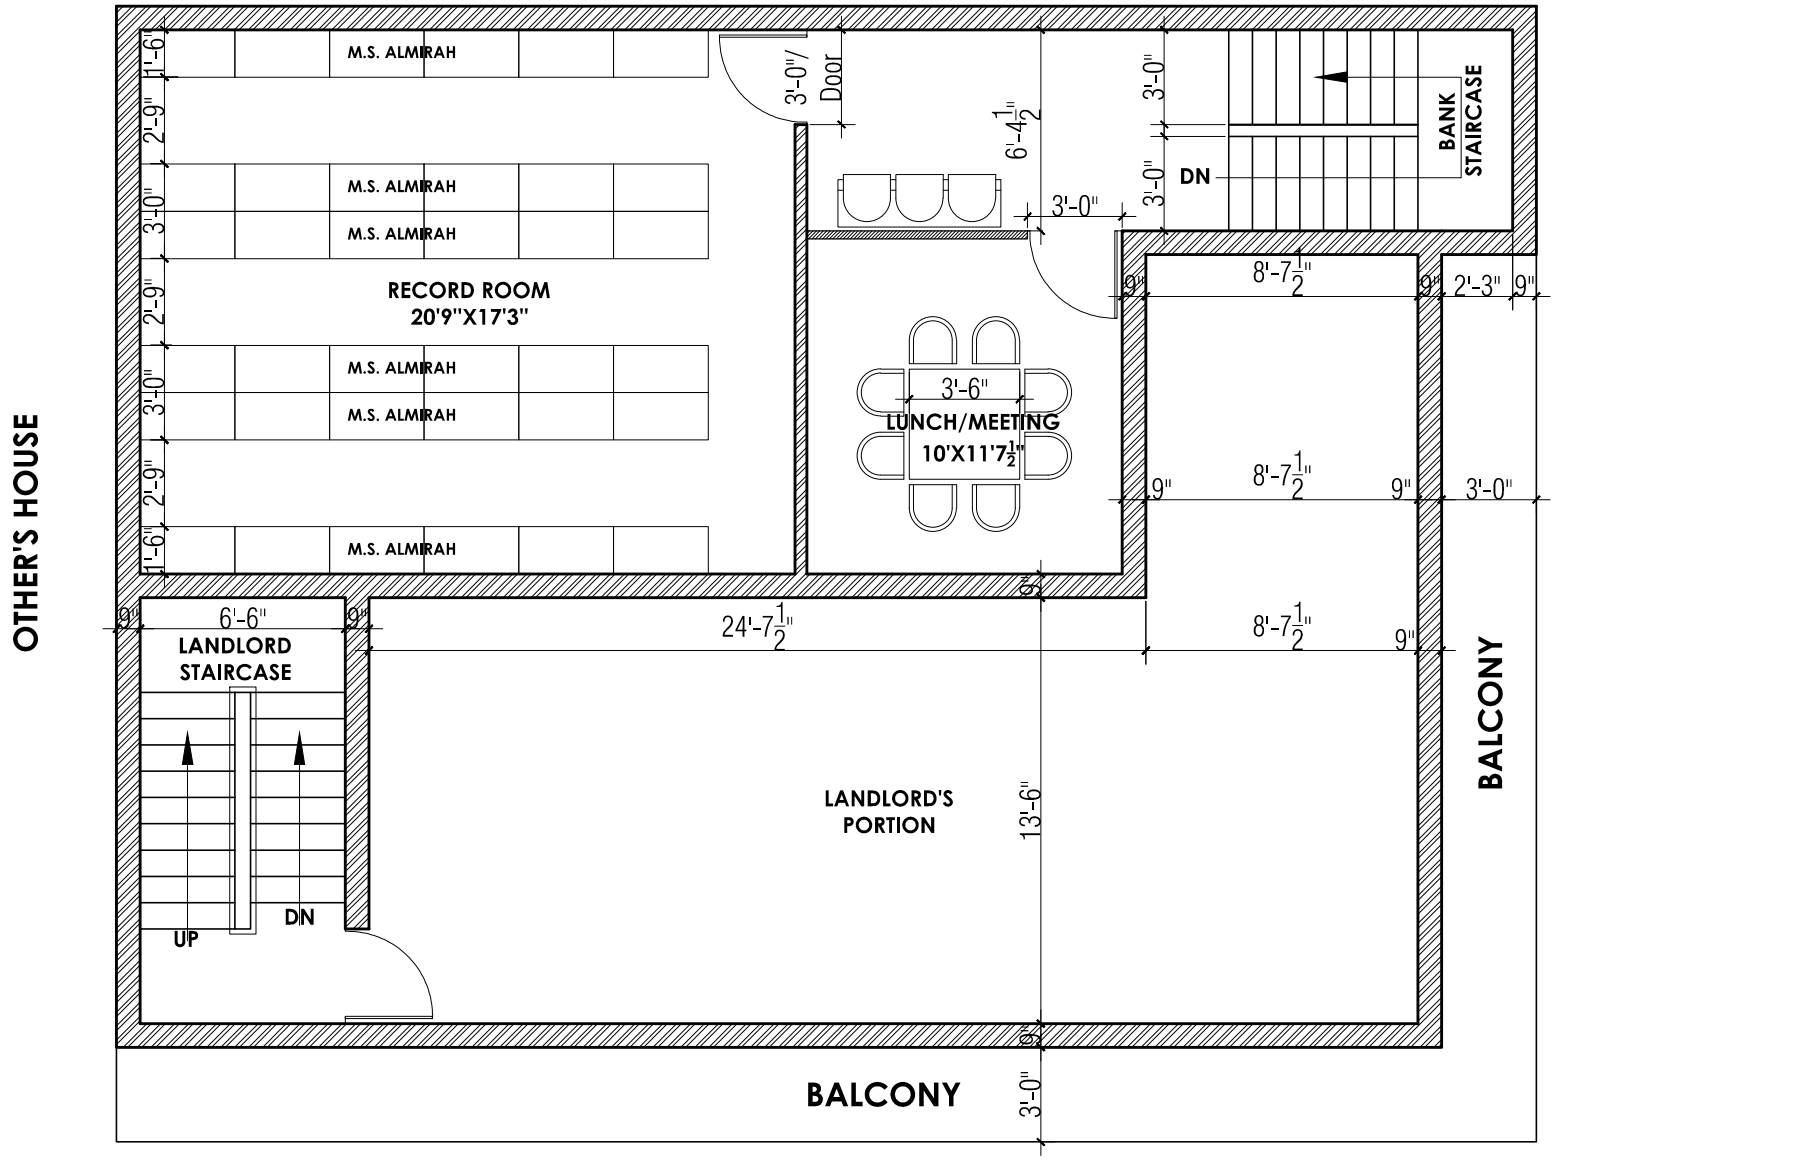

FURNITURE LAYOUT PLAN 1ST FLOOR FOR BO JAUNPUR