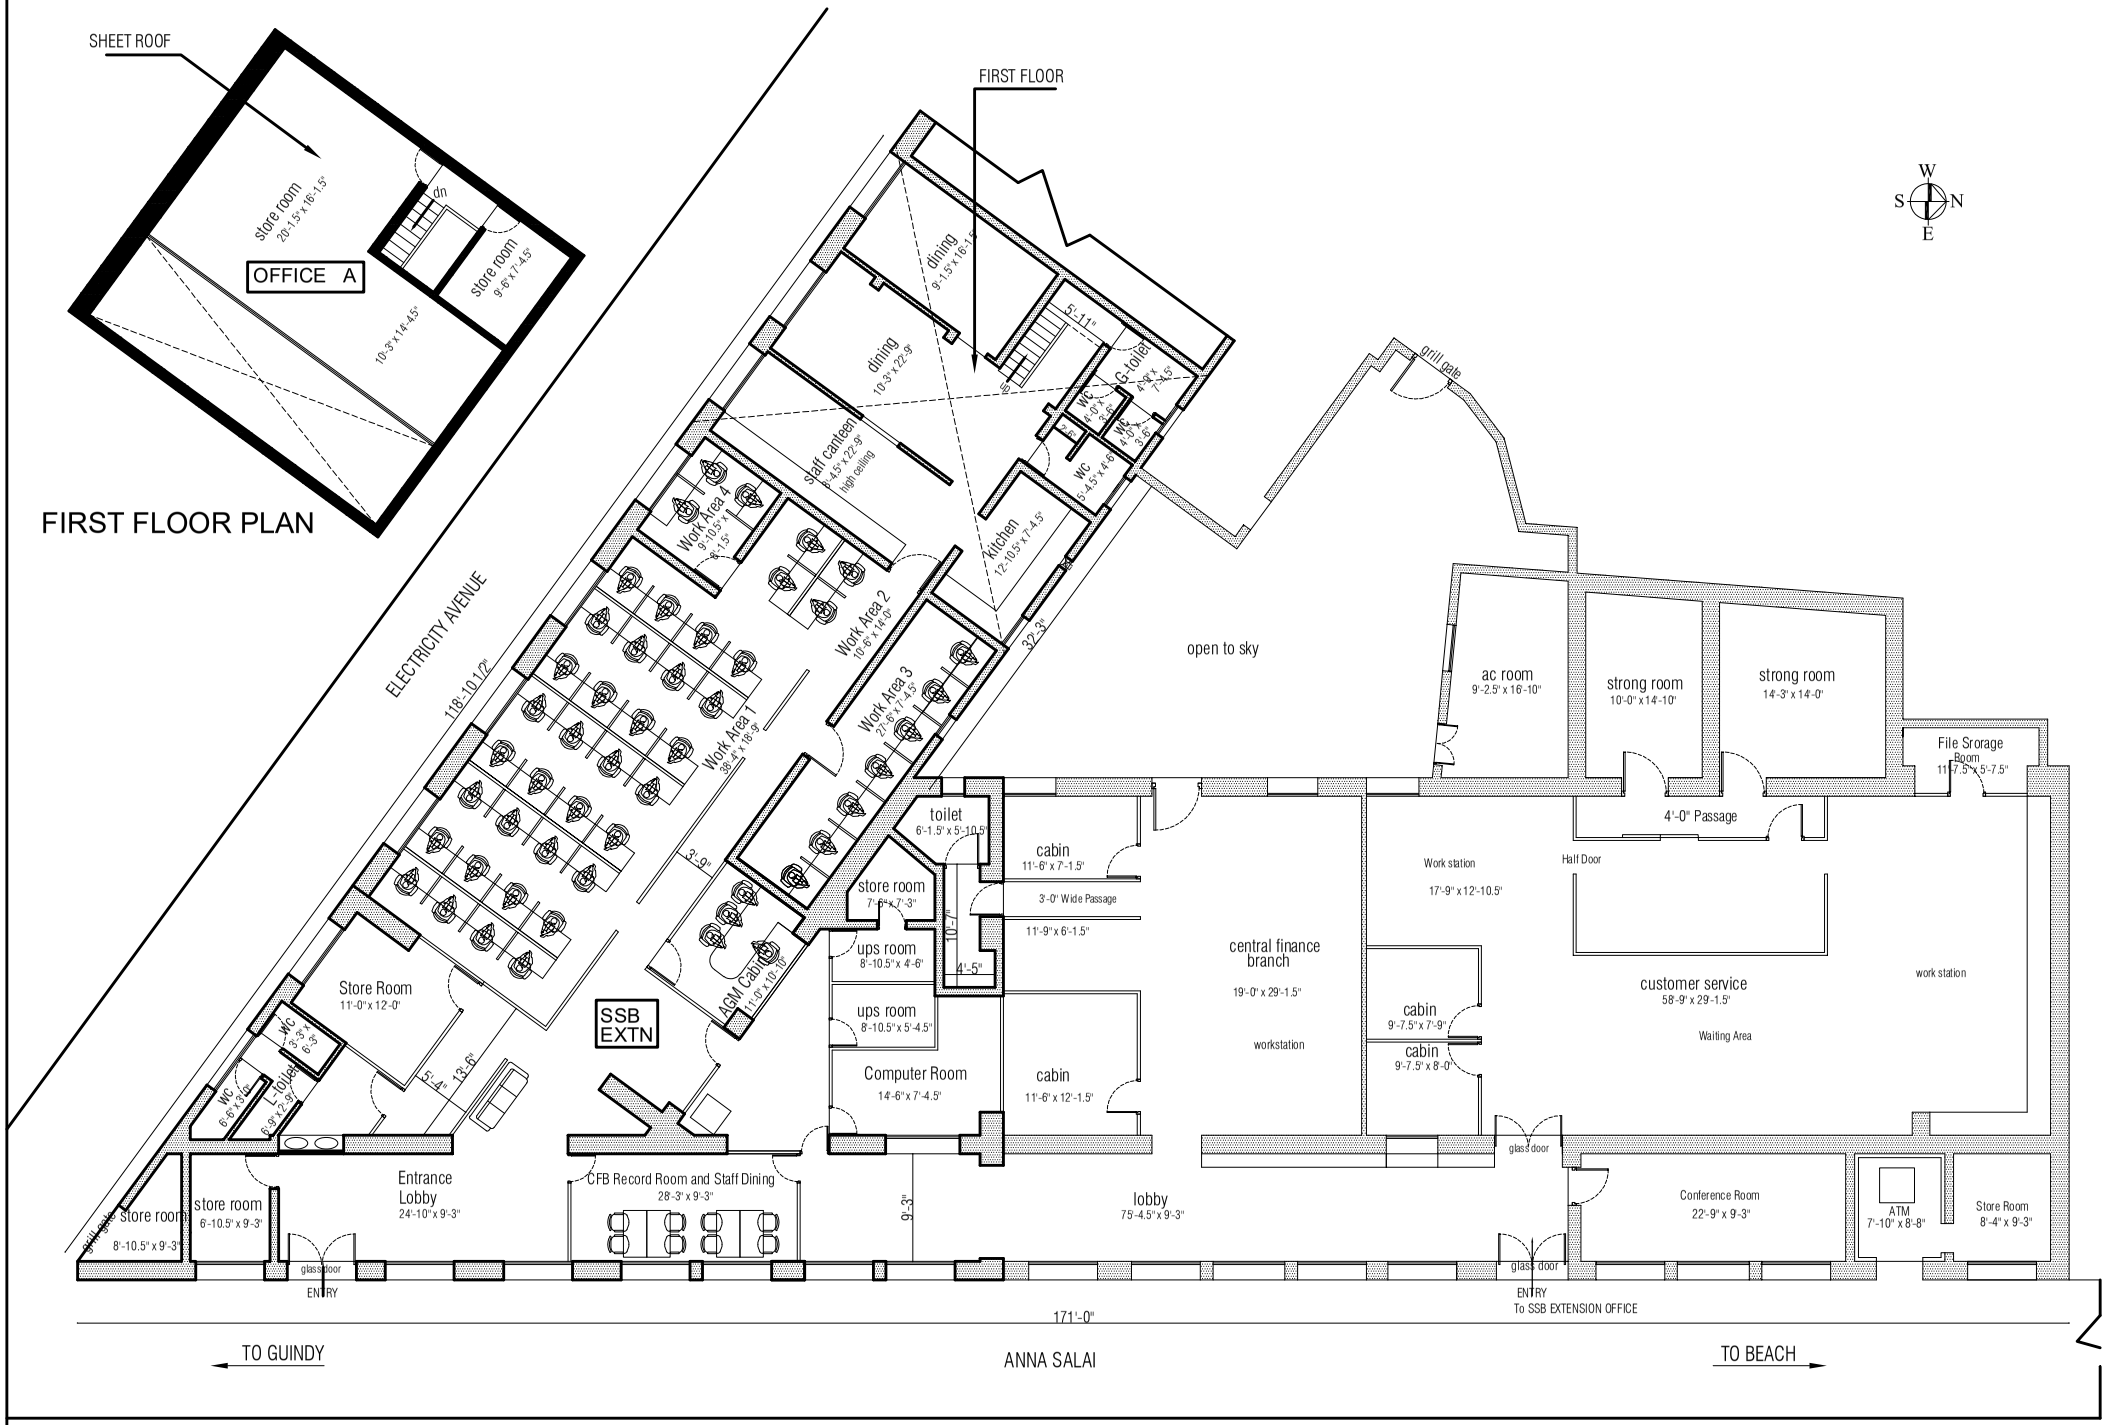

GROUND FLOOR PLAN showing SSB EXTENSION AREA IN ADISSONS BUILDING