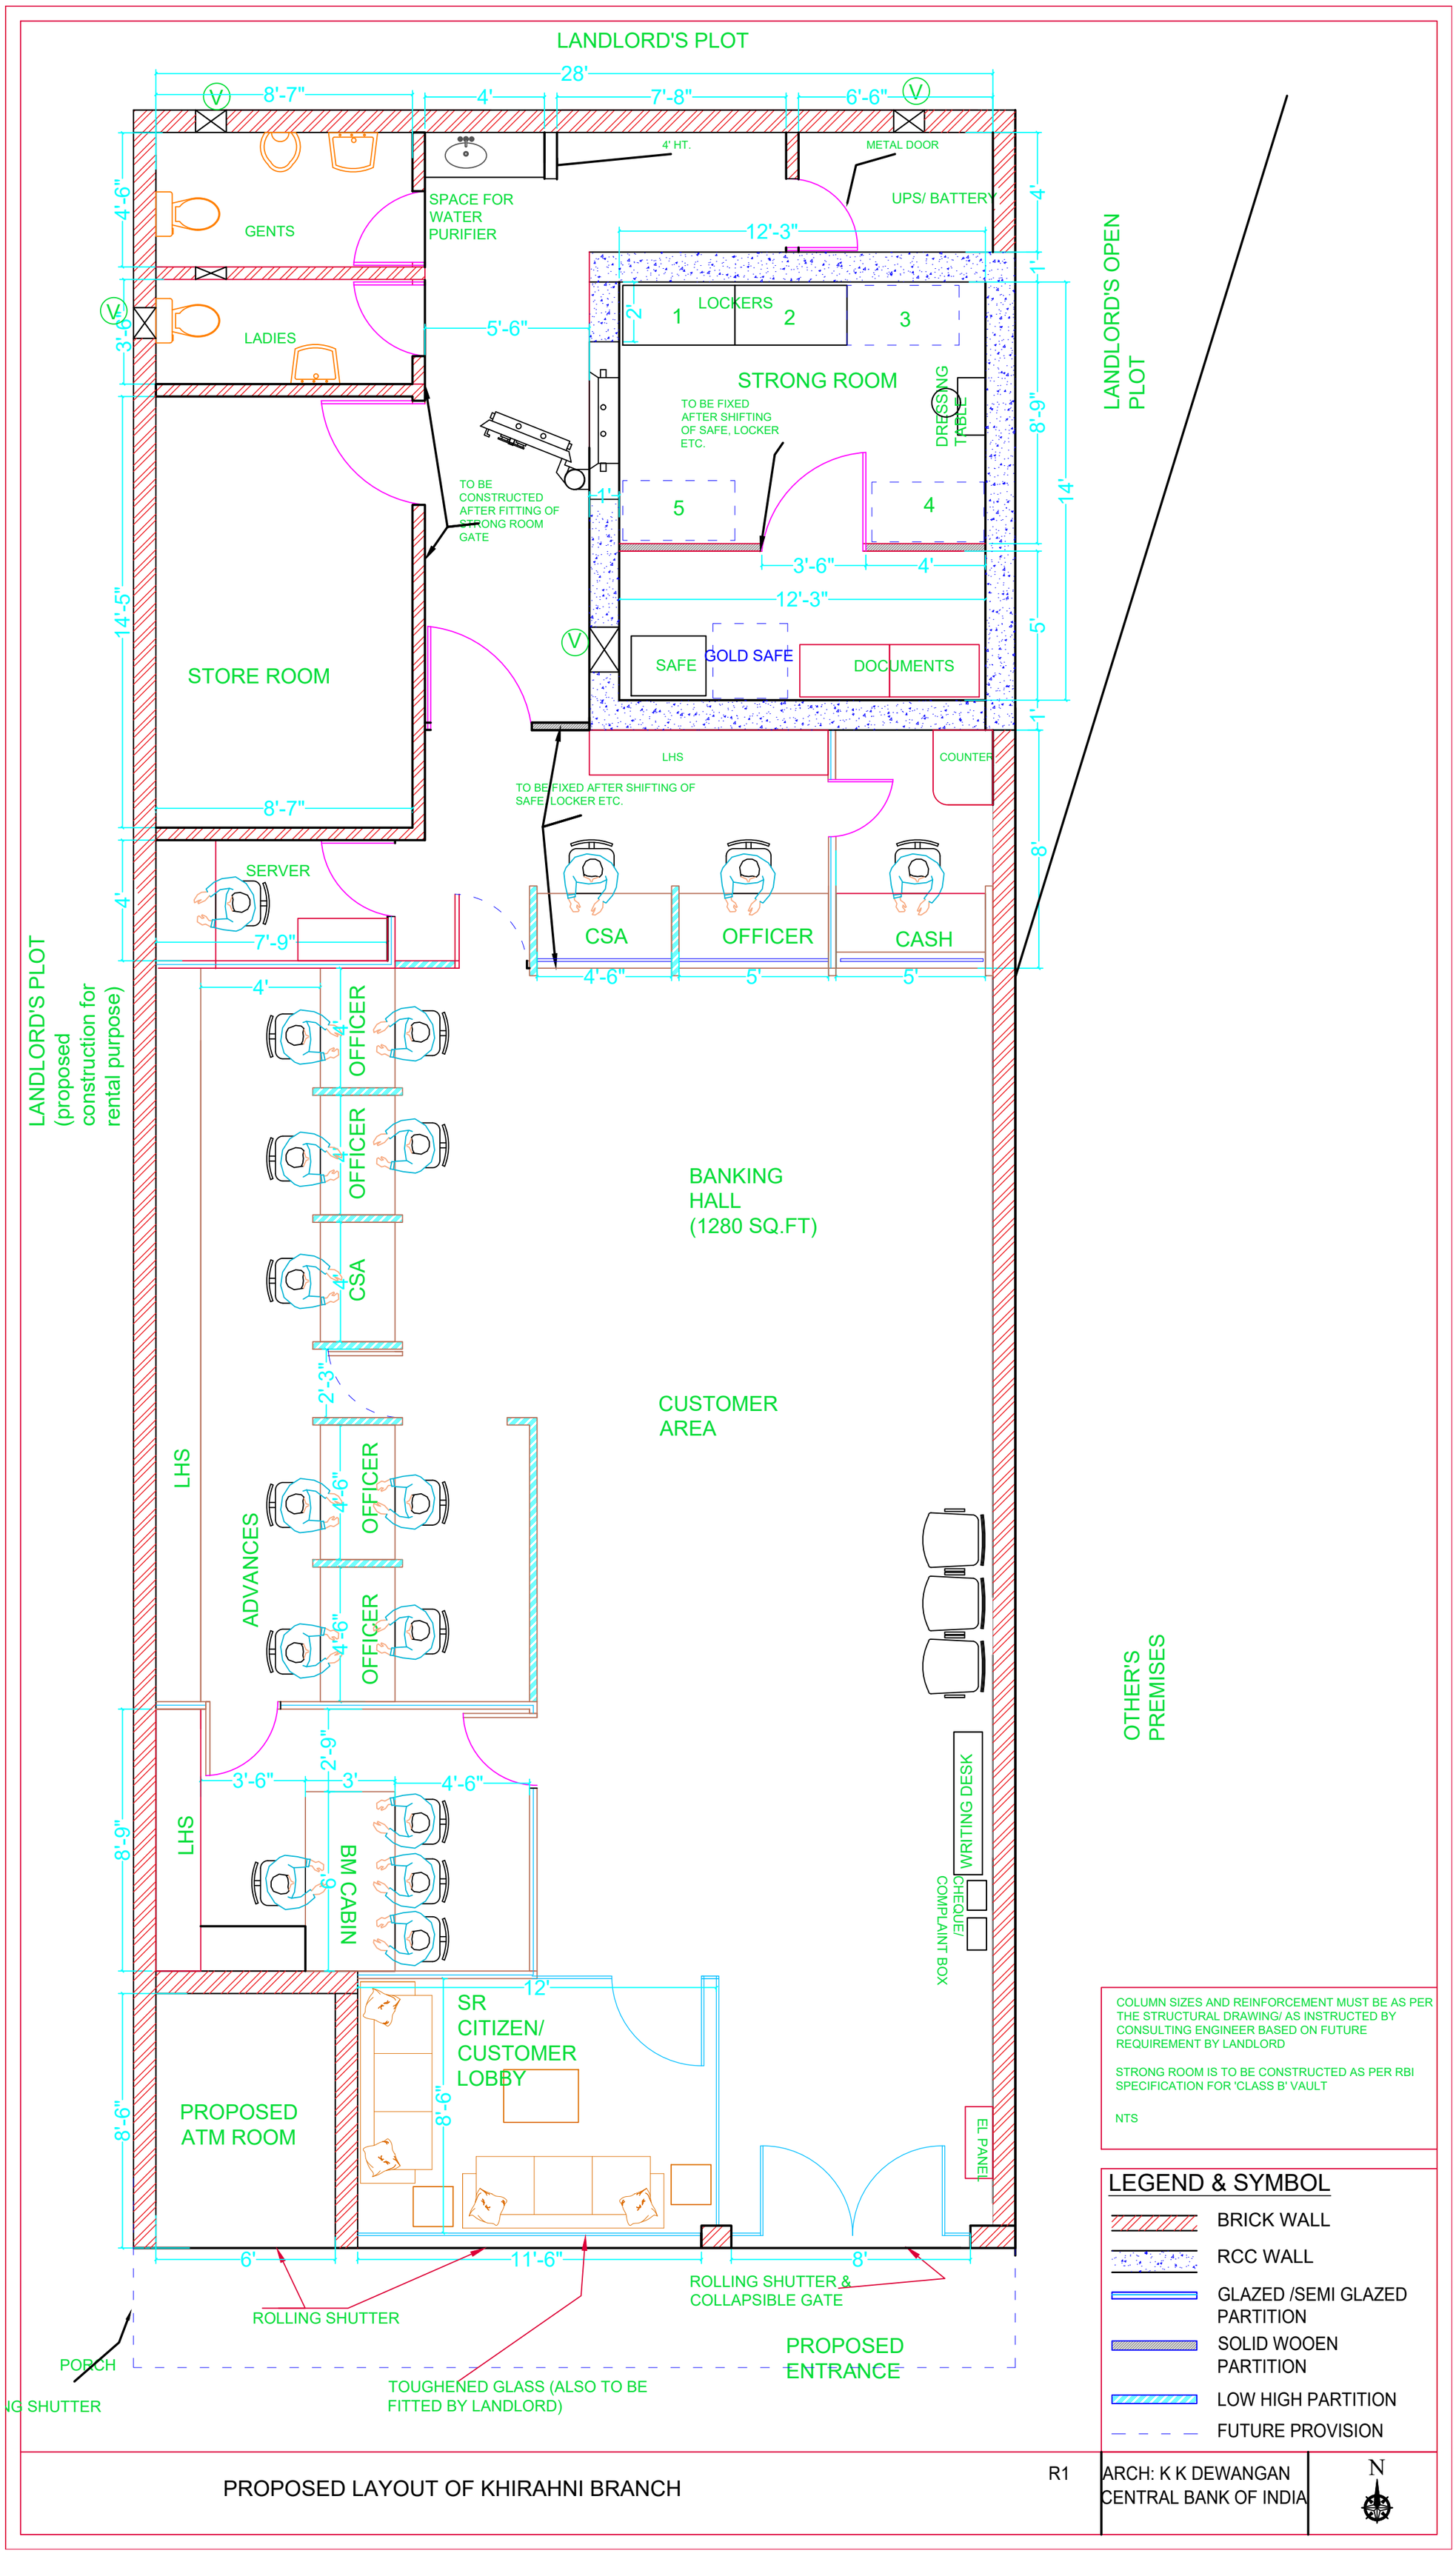

COLUMN SIZES AND REINFORCEMENT MUST BE AS PER THE STRUCTURAL DRAWING/ AS INSTRUCTED BY CONSULTING ENGINEER BASED ON FUTURE REQUIREMENT BY LANDLORD

STRONG ROOM IS TO BE CONSTRUCTED AS PER RBI SPECIFICATION FOR 'CLASS B' VAULT

NTS

LEGEND & SYMBOL

- BRICK WALL
- RCC WALL
- GLAZED /SEMI GLAZED PARTITION
- SOLID WOOEN PARTITION
- LOW HIGH PARTITION
- FUTURE PROVISION

PROPOSED LAYOUT OF KHIRAHNI BRANCH

R1

ARCH: K K DEWANGAN
CENTRAL BANK OF INDIA

N