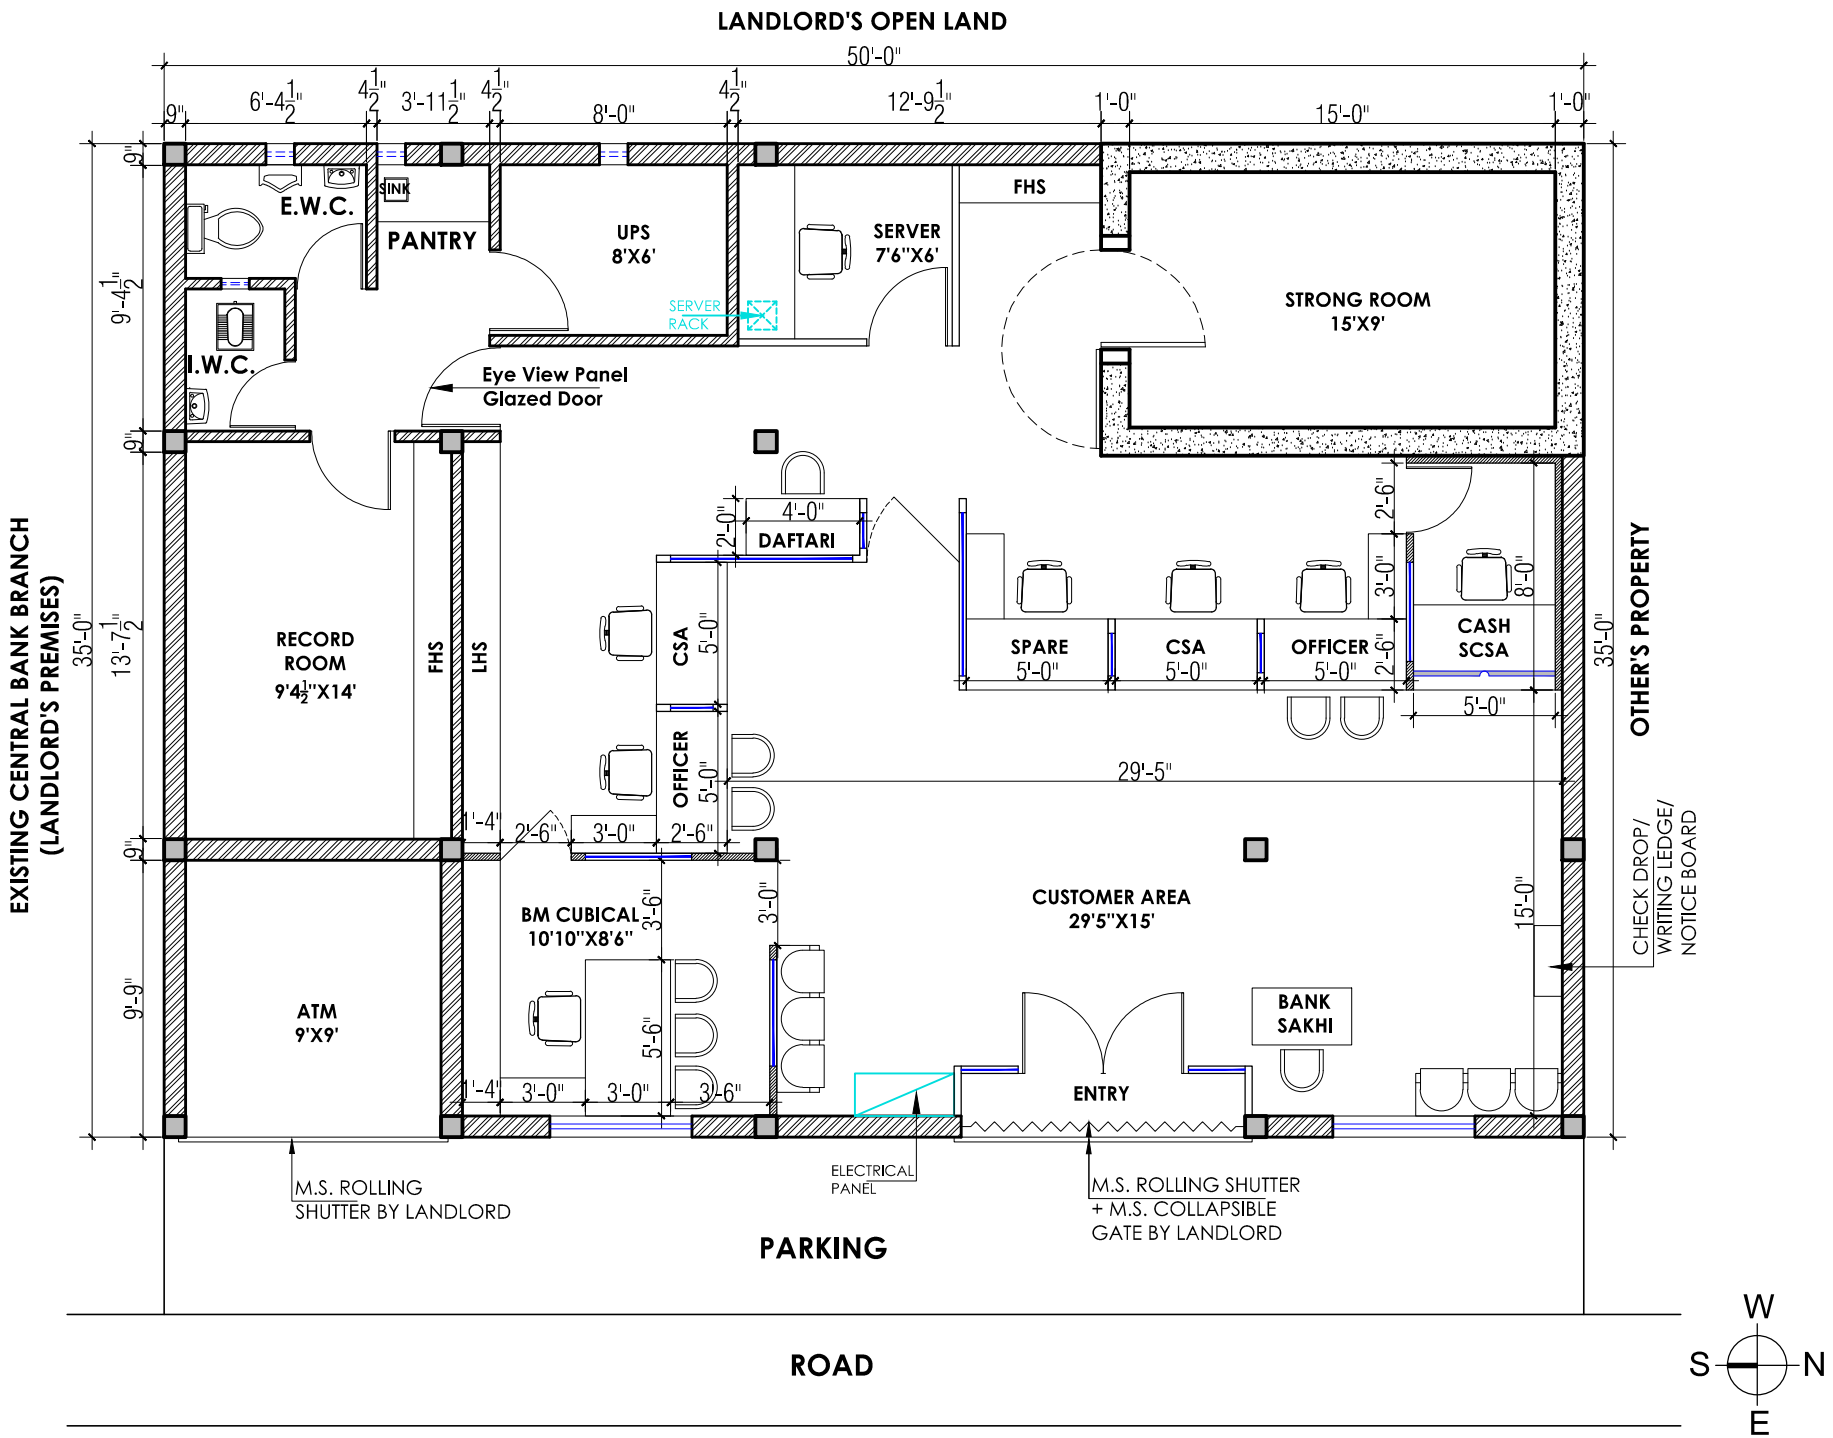

FURNITURE LAYOUT PLAN BO KARAYAL SHUKL