


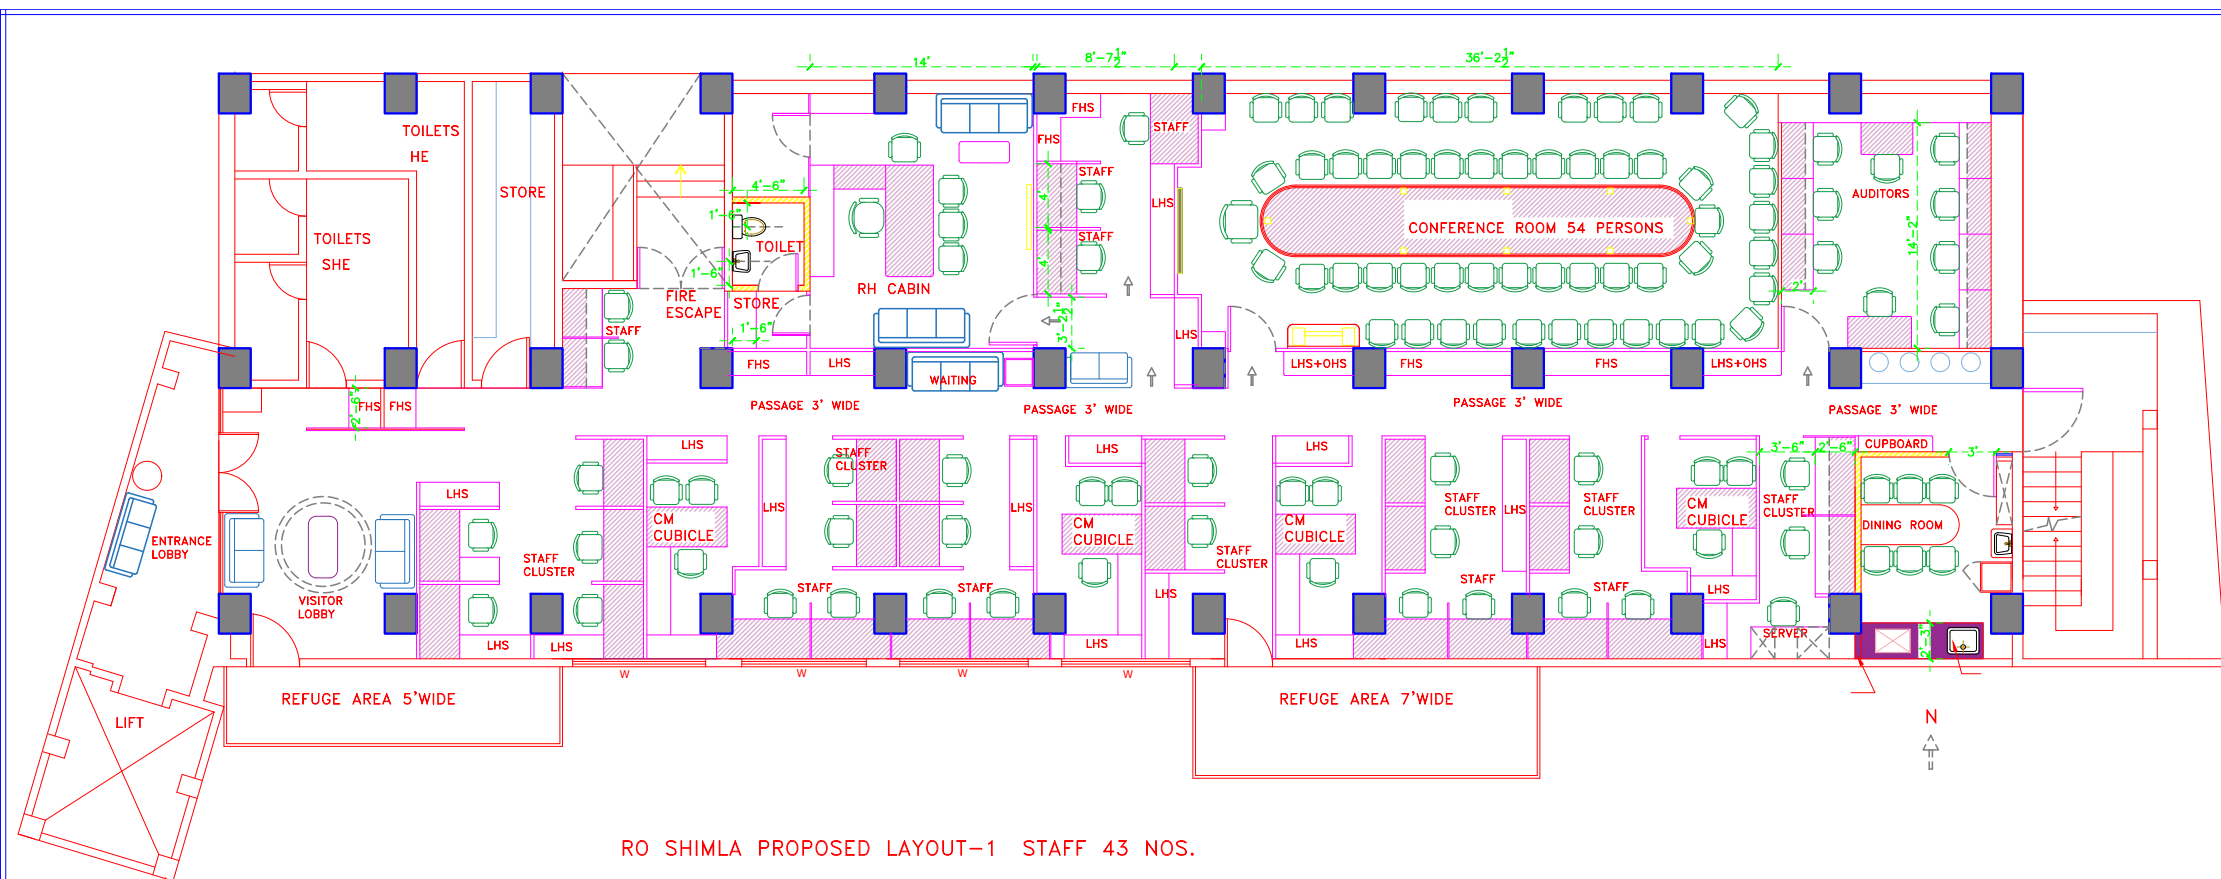

RO SHIMLA PROPOSED LAYOUT-1 STAFF 43 NOS.