


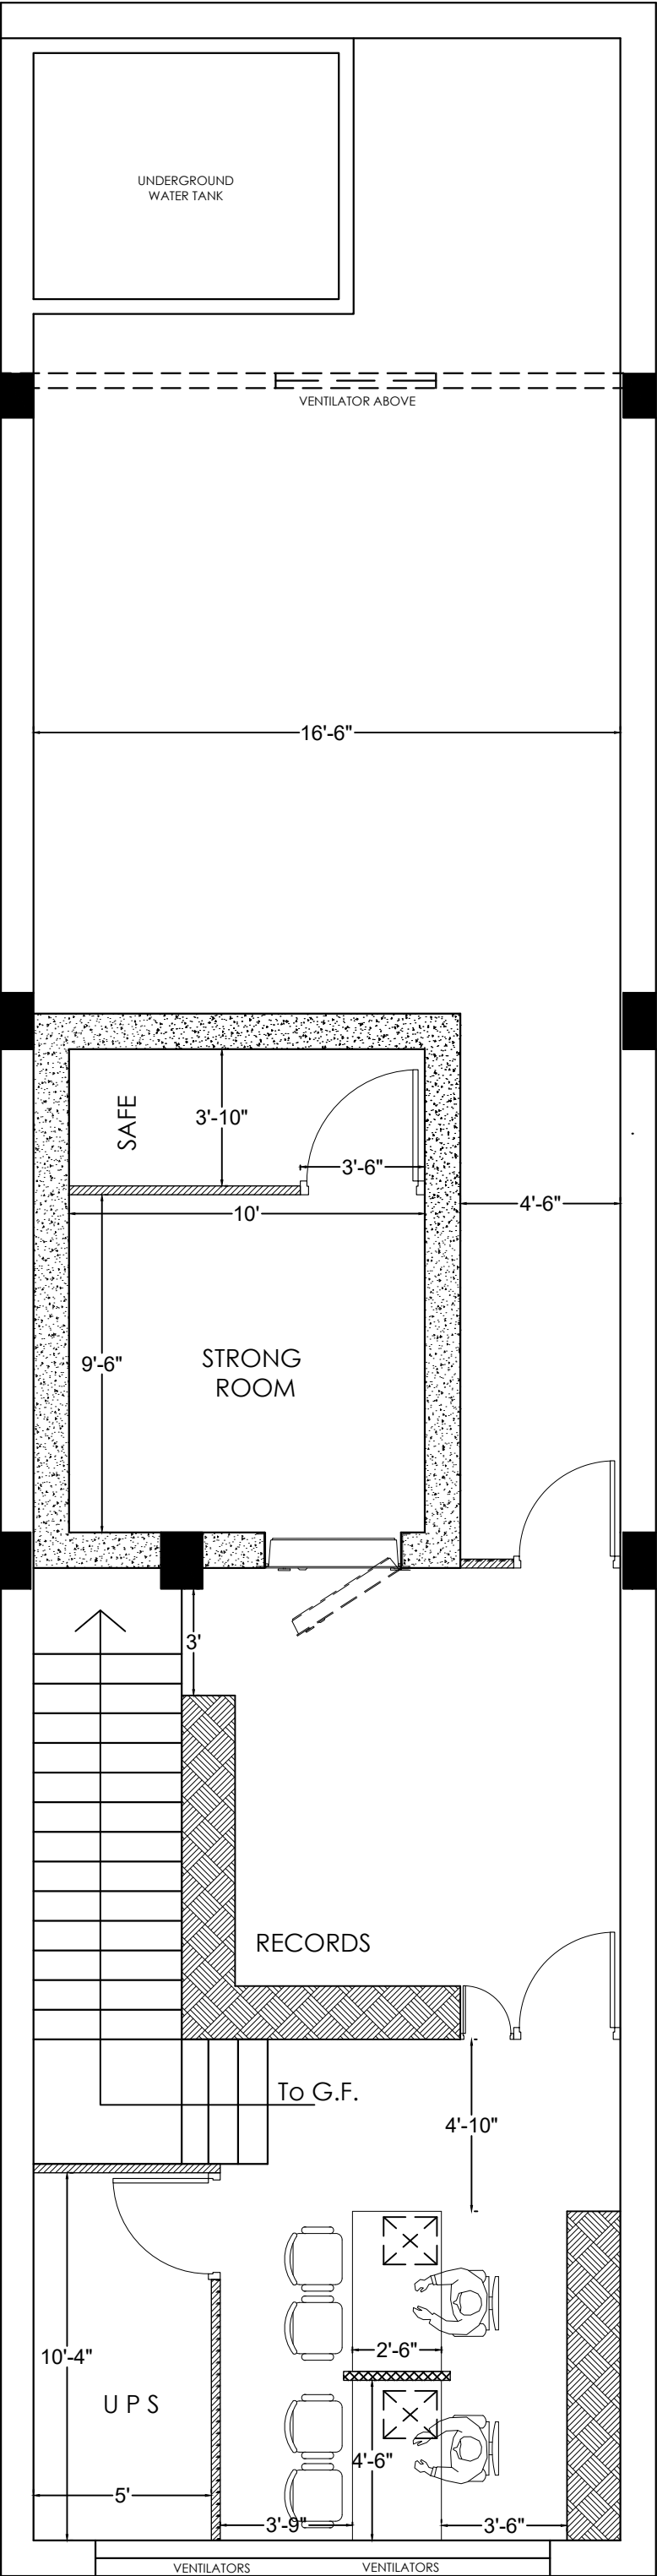

BASEMENT FLOOR